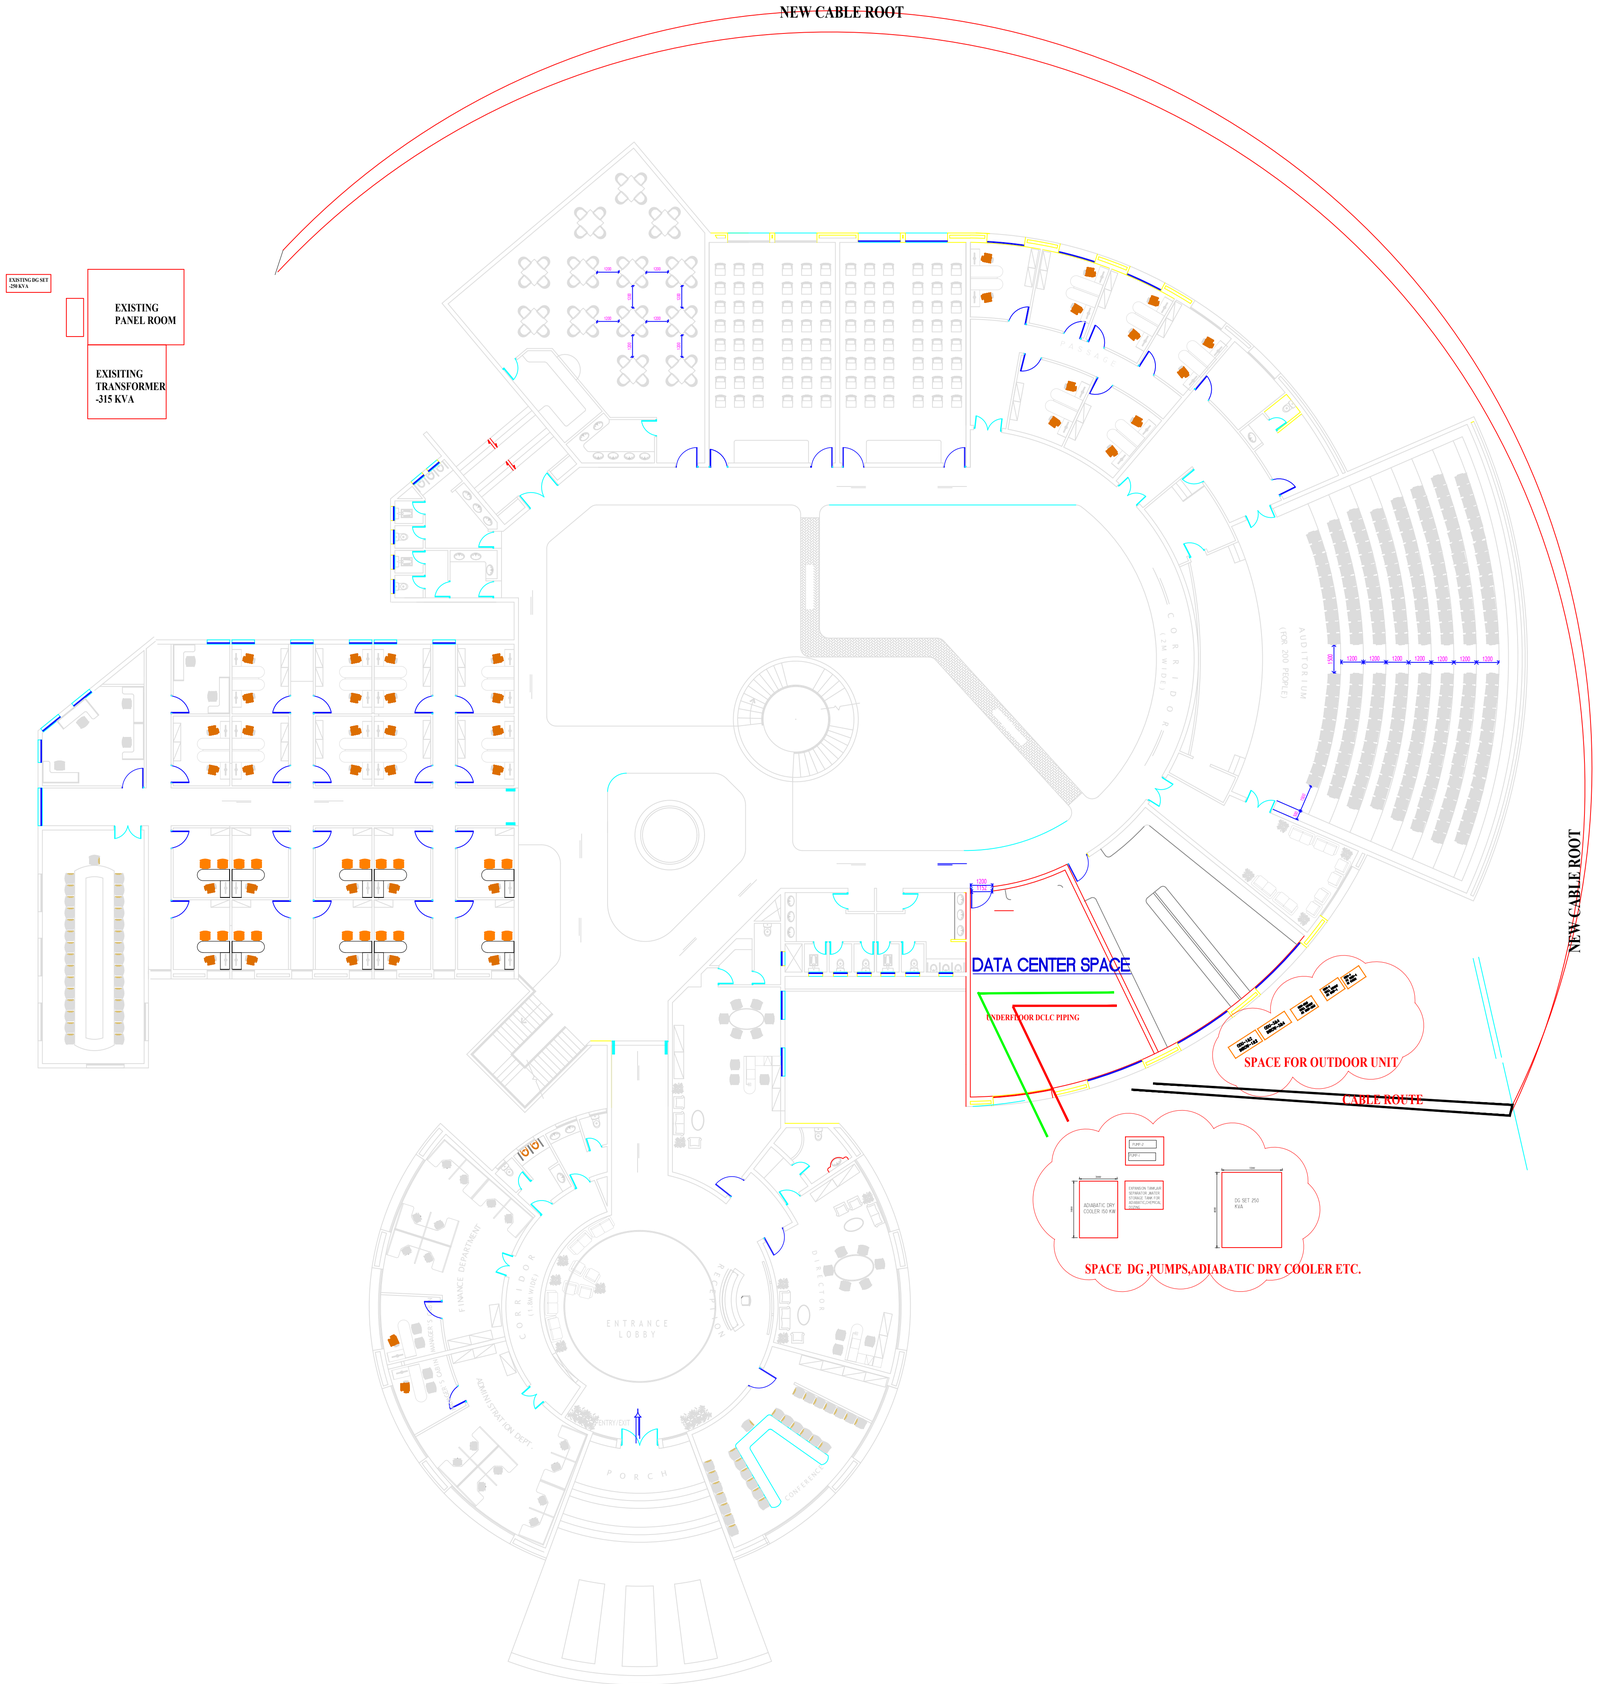

GENERAL NOTES :

* THIS DOCUMENT IS THE PROPERTY OF CR RAO Advanced Institute of Mathematics, statistics and Computer Science,Hyderabad REPRODUCTION OR USE WITHOUT PRIOR PERMISSION IS PROHIBITED

* PRESENTLY ARE TENTATIVE & APPROXIMATE, SAME SHALL BE FINALISED DURING DETAILS ENGINEERING

REF. DRAWING / DOCUMENT :

LEGEND :

AMENDMENTS

DATE	DESCRIPTION	DWN.	CHK.	APV.
14/04/2025	FOR APPROVAL	SLA	SLA	
03/05/2025	FOR APPROVAL	SLA		
20/05/2025	FOR APPROVAL	SLA		

CLIENT AND OWNER OF DRAWING: :

DATA CENTRE- SITE LAYOUT

PROJECT :

CR RAO HYDERABAD

DRAWING TITLE :

SITE LAYOUT

REV. NO.	DRAWING No.	
R0	CRRAO-HYDERABAD-SITE-R3	
NORTH	DRAWN	
	CHECKED	
	APPROVED	
	SCALE	NTS
	DATE	20/05/2025
	INTERNAL REVISION	0